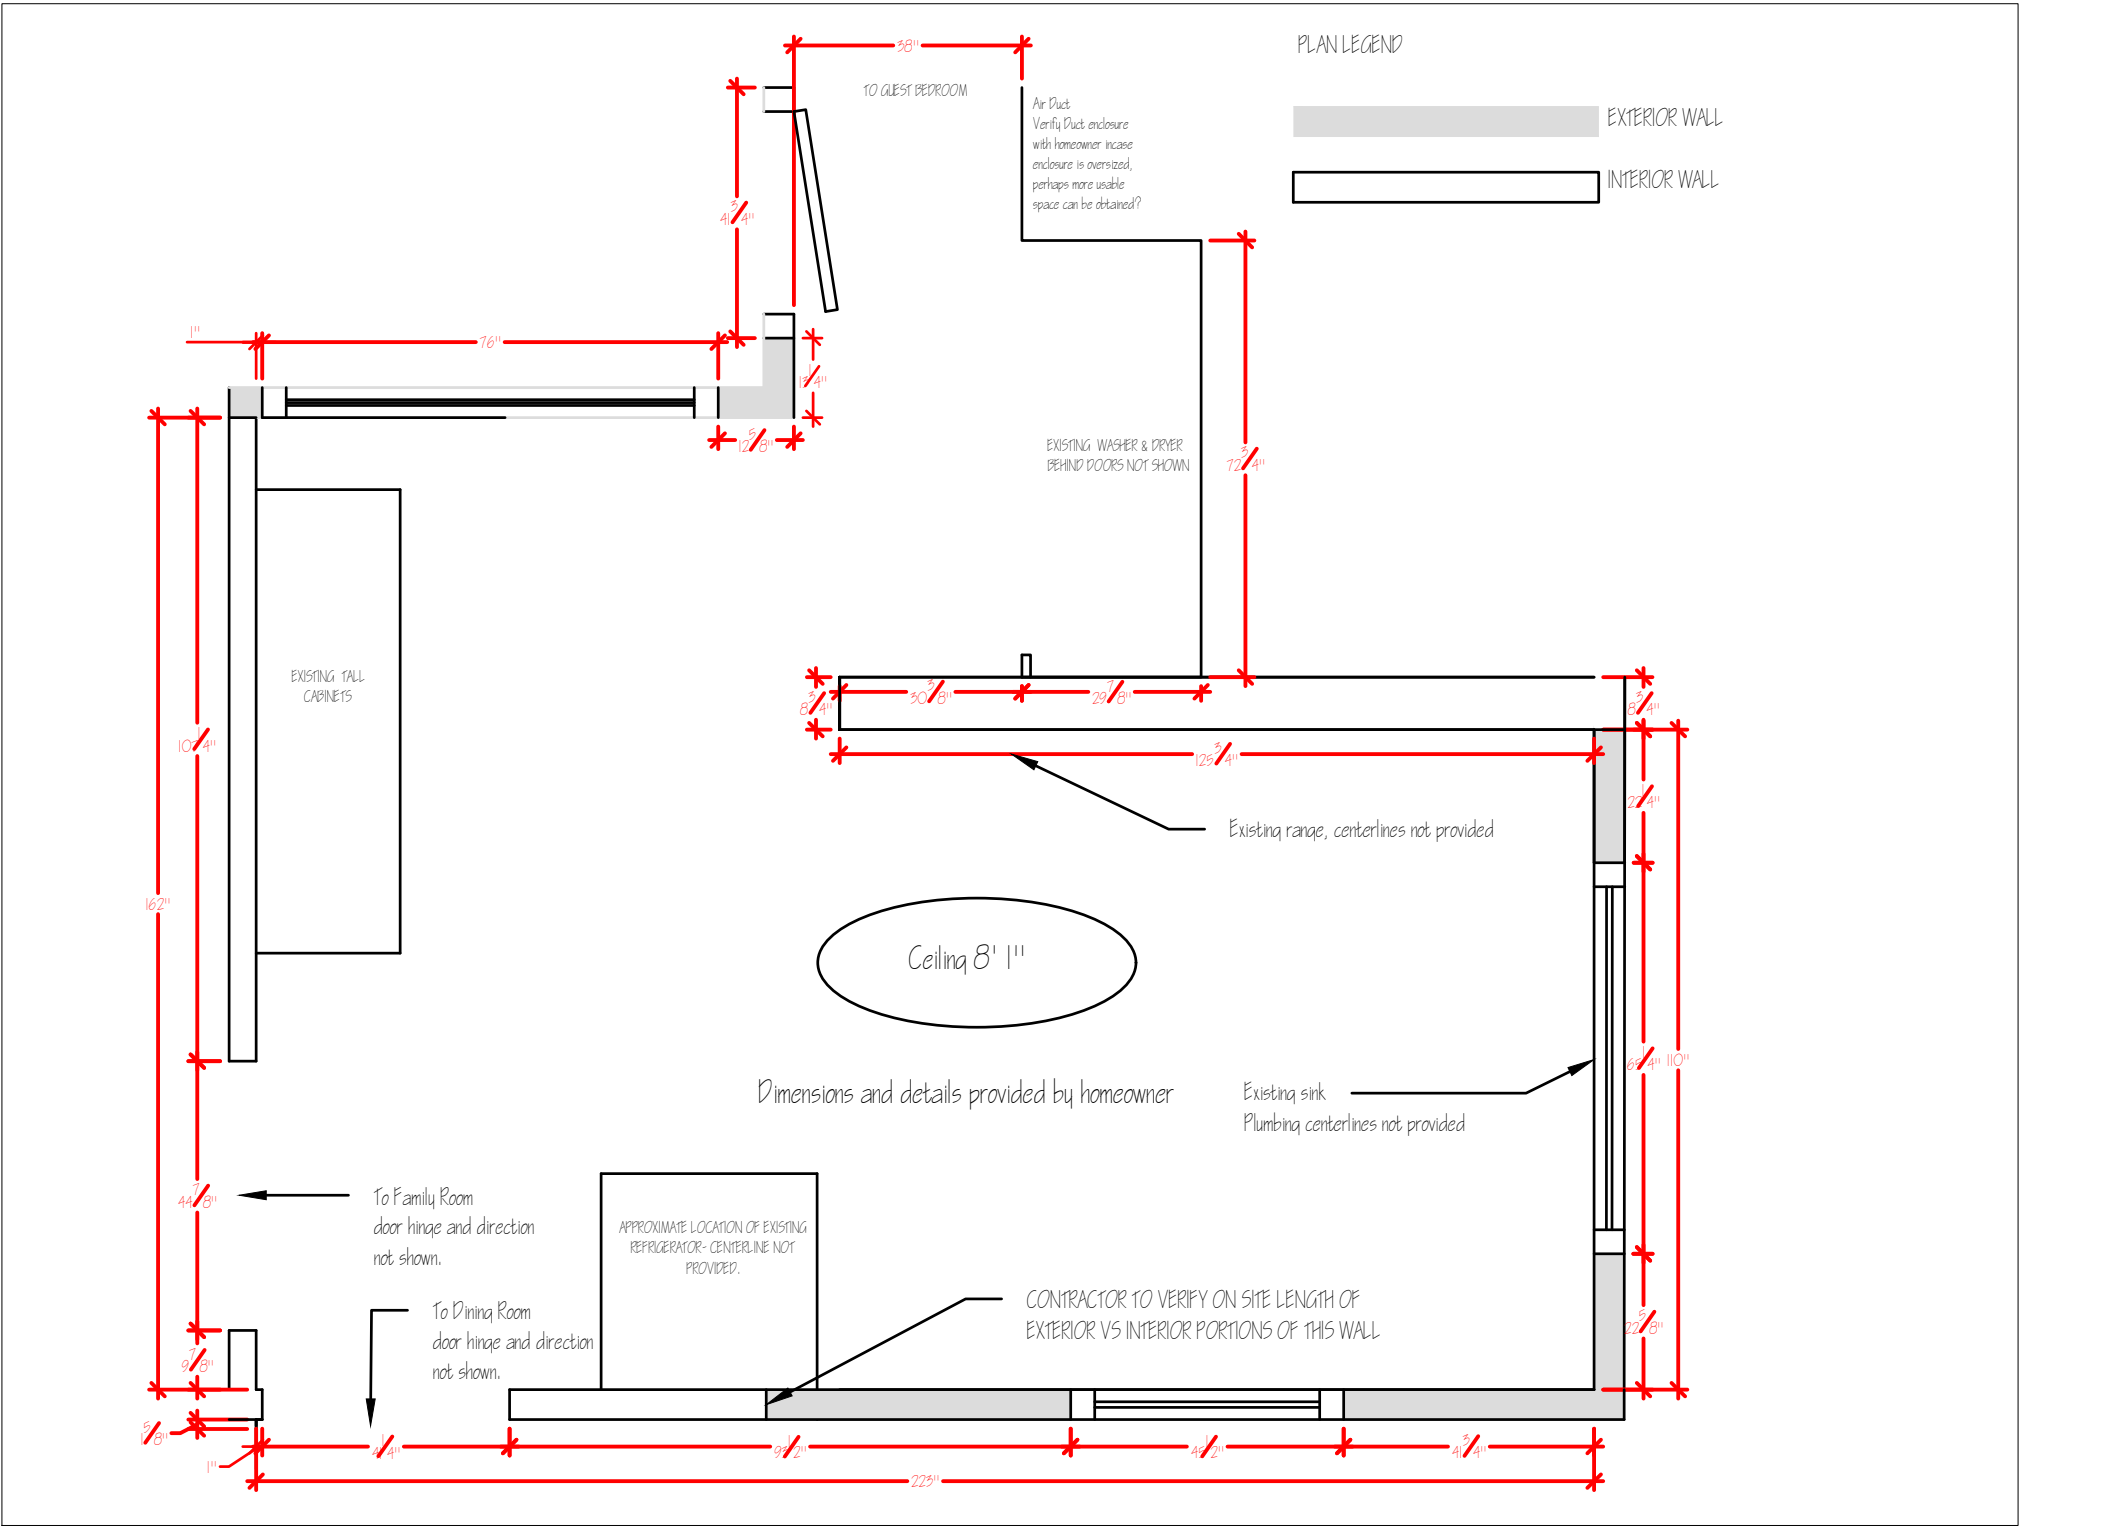

PLAN LEGEND
EXTERIOR WALL
INTERIOR WALL
TO QUEST BEDROOM
Air Duct
Verify Duct enclosure with homeowner incase enclosure is oversized, perhaps more usable space can be obtained?
EXISTING WASHER & DRYER BEHIND DOORS NOT SHOWN
EXISTING TALL CABINETS
Existing range, centerlines not provided
Ceiling 8' 1"
Dimensions and details provided by homeowner
Existing sink
Plumbing centerlines not provided
To Family Room door hinge and direction not shown.
To Dining Room door hinge and direction not shown.
APPROXIMATE LOCATION OF EXISTING REFRIGERATOR- CENTERLINE NOT PROVIDED.
CONTRACTOR TO VERIFY ON SITE LENGTH OF EXTERIOR VS INTERIOR PORTIONS OF THIS WALL
38"
76"
1"
1 1/4"
12 5/8"
41 3/4"
72 3/4"
30 3/8"
29 3/8"
8 3/4"
125 3/4"
27 3/4"
162"
10 1/4"
44 7/8"
6 7/8"
5 1/8"
1"
4 1/4"
9 1/2"
46 1/2"
41 3/4"
223"
62 3/4"
110"
22 5/8"